BK 700 pg 6

ONE LAKE PLACE CONDOMINIUMS
PHASE 2C

IN A PORTION OF THE JOHN BIRD D.L.C. NO. 61
SITUATED IN THE NORTHWEST ONE-QUARTER OF SECTION 15, TOWNSHIP 2 NORTH, RANGE 2 EAST, WILLAMETTE MERIDIAN
CITY OF VANCOUVER – CLARK COUNTY, WASHINGTON

BUILDING Y
LOWER FLOOR

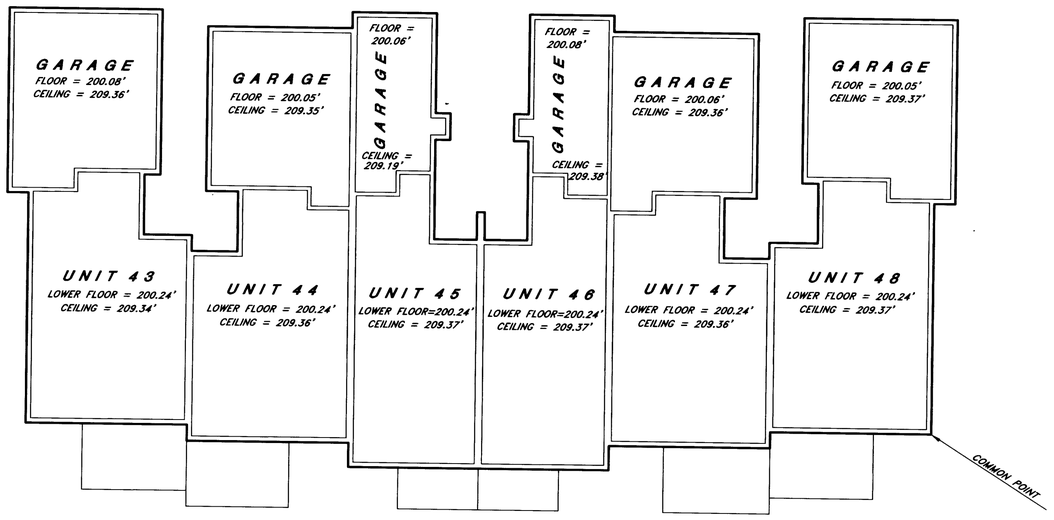

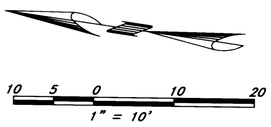

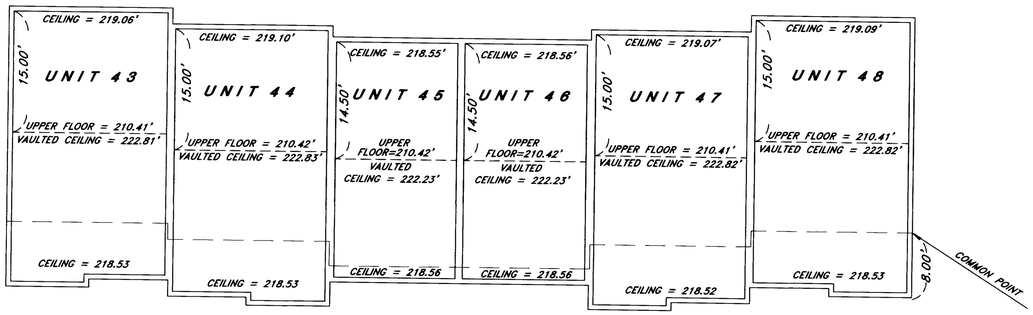

BUILDING Y
UPPER FLOOR

NOTES

1. ALL BUILDING AND UNIT LINES ARE PARALLEL AND PERPENDICULAR.

2. ELEVATIONS ARE BASED ON CLARK COUNTY BENCH MARK NO. 4901 1990 ELEVATION = 197.68 DATUM = NGVD 1929

BUILDING Y
ELEVATIONS

ORAN D. ABBOTT
STATE OF WASHINGTON
REGISTERED PROFESSIONAL LAND SURVEYOR
EXPIRES: 11-23-05

R.S. GREENLEAF (1885–1915)
MARSHALL BROTHERS (1915–1957)
BOOTH & WRIGHT (1957–1977)
SETON, JOHNSON & ODELL (1977–1983)
CHASE, JONES & ASSOCIATES, INC. (1983–)

CJ2

CHASE, JONES & ASSOCIATES INC.
716 S. E. 11TH AVE. PORTLAND, OREGON 97214
PORTLAND (503) 228-9844
GRESHAM (503) 669-1234

PROJECT NO.	1/4 SECTION	DATE	SHEET
11197	NW 1/4 SEC. 15	MARCH 15, 2004	6 OF 8
DRAWN BY O.D.A.	CHECKED BY R.E.	SCALE 1" = 10'	

700-6 6 of 8